


Annex II: Topographic Survey Map of Deh Halkani Site

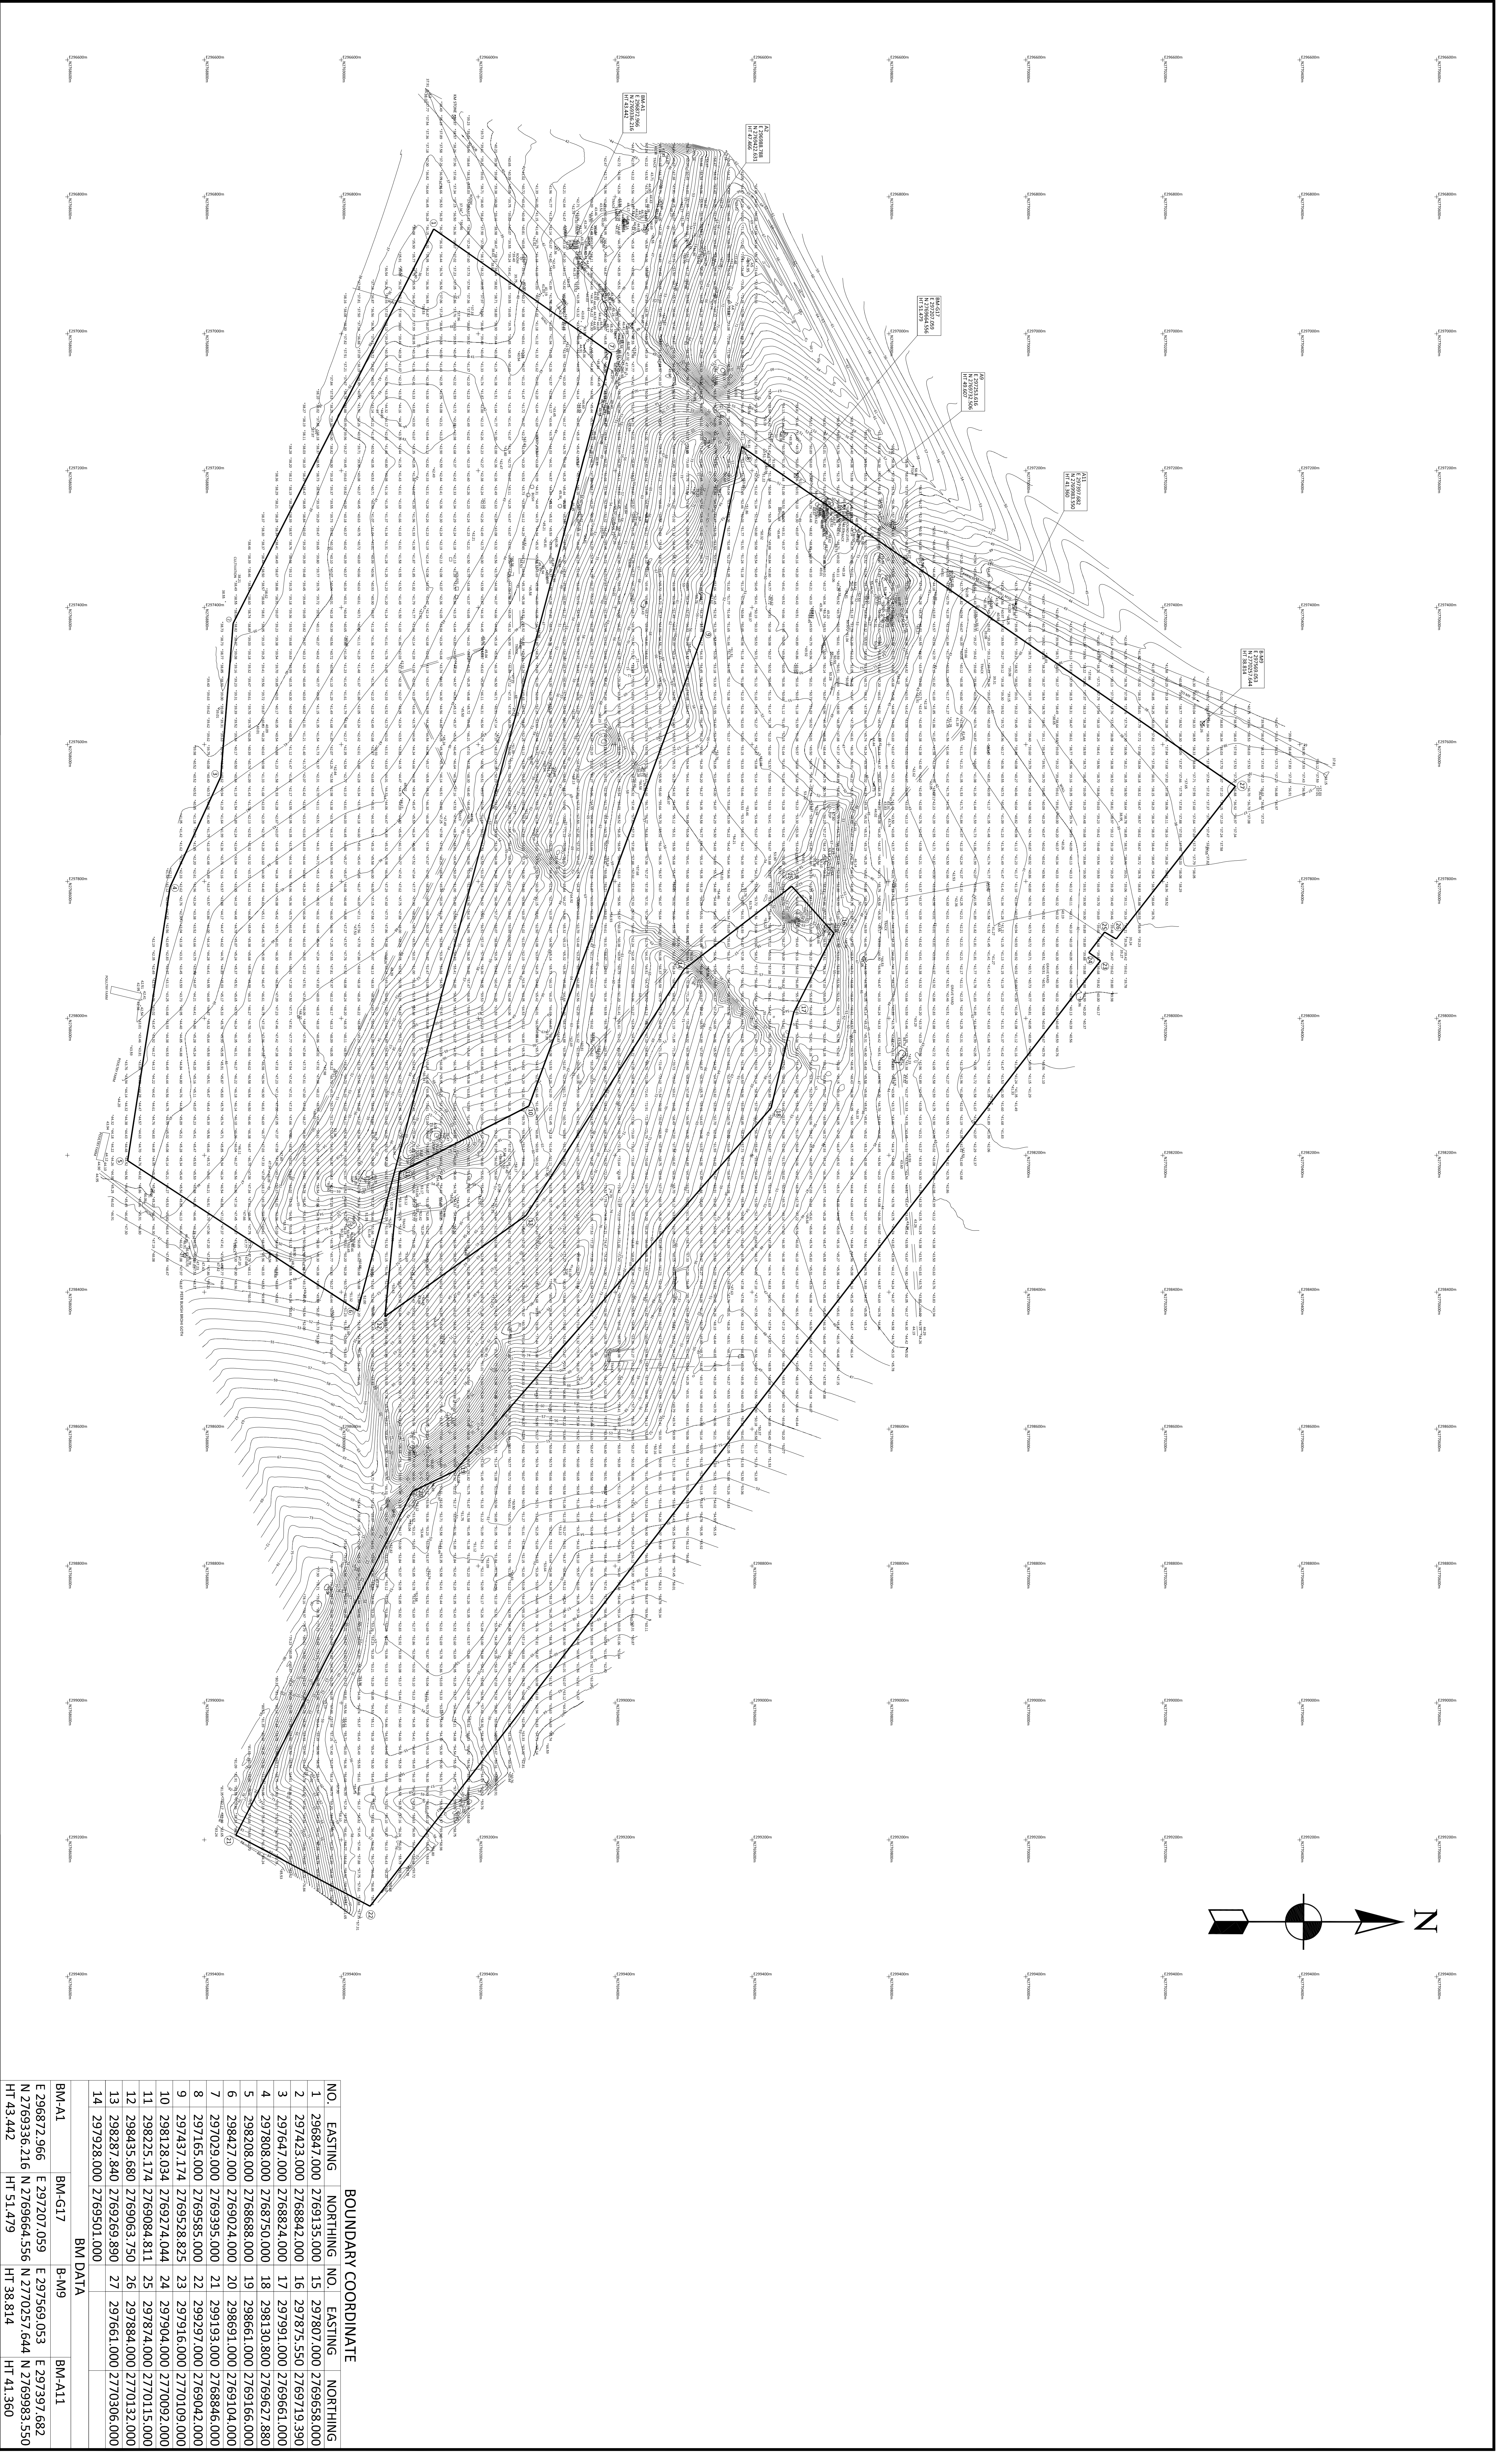

BOUNDARY COORDINATE					
NO.	EASTING	NORTHING	NO.	EASTING	NORTHING
1	296847.000	2769135.000	15	297807.000	2769658.000
2	297423.000	2768842.000	16	297875.550	2769719.390
3	297647.000	2768824.000	17	297991.000	2769661.000
4	297808.000	2768750.000	18	298130.800	2769627.880
5	298208.000	2768688.000	19	298661.000	2769166.000
6	298427.000	2769024.000	20	298691.000	2769104.000
7	297029.000	2769395.000	21	299193.000	2768846.000
8	297165.000	2769585.000	22	299297.000	2769042.000
9	297437.174	2769528.825	23	297916.000	2770109.000
10	298128.034	2769274.044	24	297904.000	2770092.000
11	298225.174	2769084.811	25	297874.000	2770115.000
12	298435.680	2769063.750	26	297884.000	2770132.000
13	298287.840	2769269.890	27	297661.000	2770306.000
14	297928.000	2769501.000			

BM DATA			
BM-A1	BM-G17	BM-W9	BM-A11
E 296872.966	E 297207.059	E 297569.053	E 297397.682
N 2769336.216	N 2769664.556	N 2770257.644	N 2769983.550
HT 43.442	HT 51.479	HT 38.814	HT 41.360

CIVIL TECH

STADIUM ROAD, KARACHI

SURVEY CONTOUR PLAN

INSTALLATION OF SOLAR POWER PROJECT
HALKANI, NORTHERN BYPASS, KARACHI

GEODETIC PARAMETERS :

Horizontal Coordinate system : Metres

ELLIPSOID : WGS 84

Elevation Based on : ELLIPSOID Elevation (WGS 84)

PROJECTION : UTM

GRID ZONE : Zone 42R

No.	Date	Init	Description	Appr	Date
0	06 DEC. 22	MNB	INITIAL ISSUE FOR COMMENTS		
1					
2					
3					
4					

LEGEND :

BOUNDARY

ROAD

CULTIVATION

FENCE

HIGH TENSION POWER LINE

WATER COURSE

TRACK

ROOM/HUT

MH (MANHOLE)

DRAIN

CULVERT

TRAVERSE POINT

MAJOR CONTOUR

MINOR CONTOUR

SIGN BOARD

TREE/BUSH

PYLON

NATURAL / FINISH GROUND LEVEL

GRID LEVEL

BM

RENEWABLE RESOURCES PVT. LTD.

PHASE - VIII, DHA

KARACHI

CLIENT:



SURVEYOR:



PROJECT TITLE:

INSTALLATION OF SOLAR POWER PROJECT
HALKANI, NORTHERN BYPASS, KARACHI

CONTRACTOR:

SOIL TESTING SERVICES

GEOTECHNICAL ENGINEERS

KARSAZ ROAD, KARACHI

